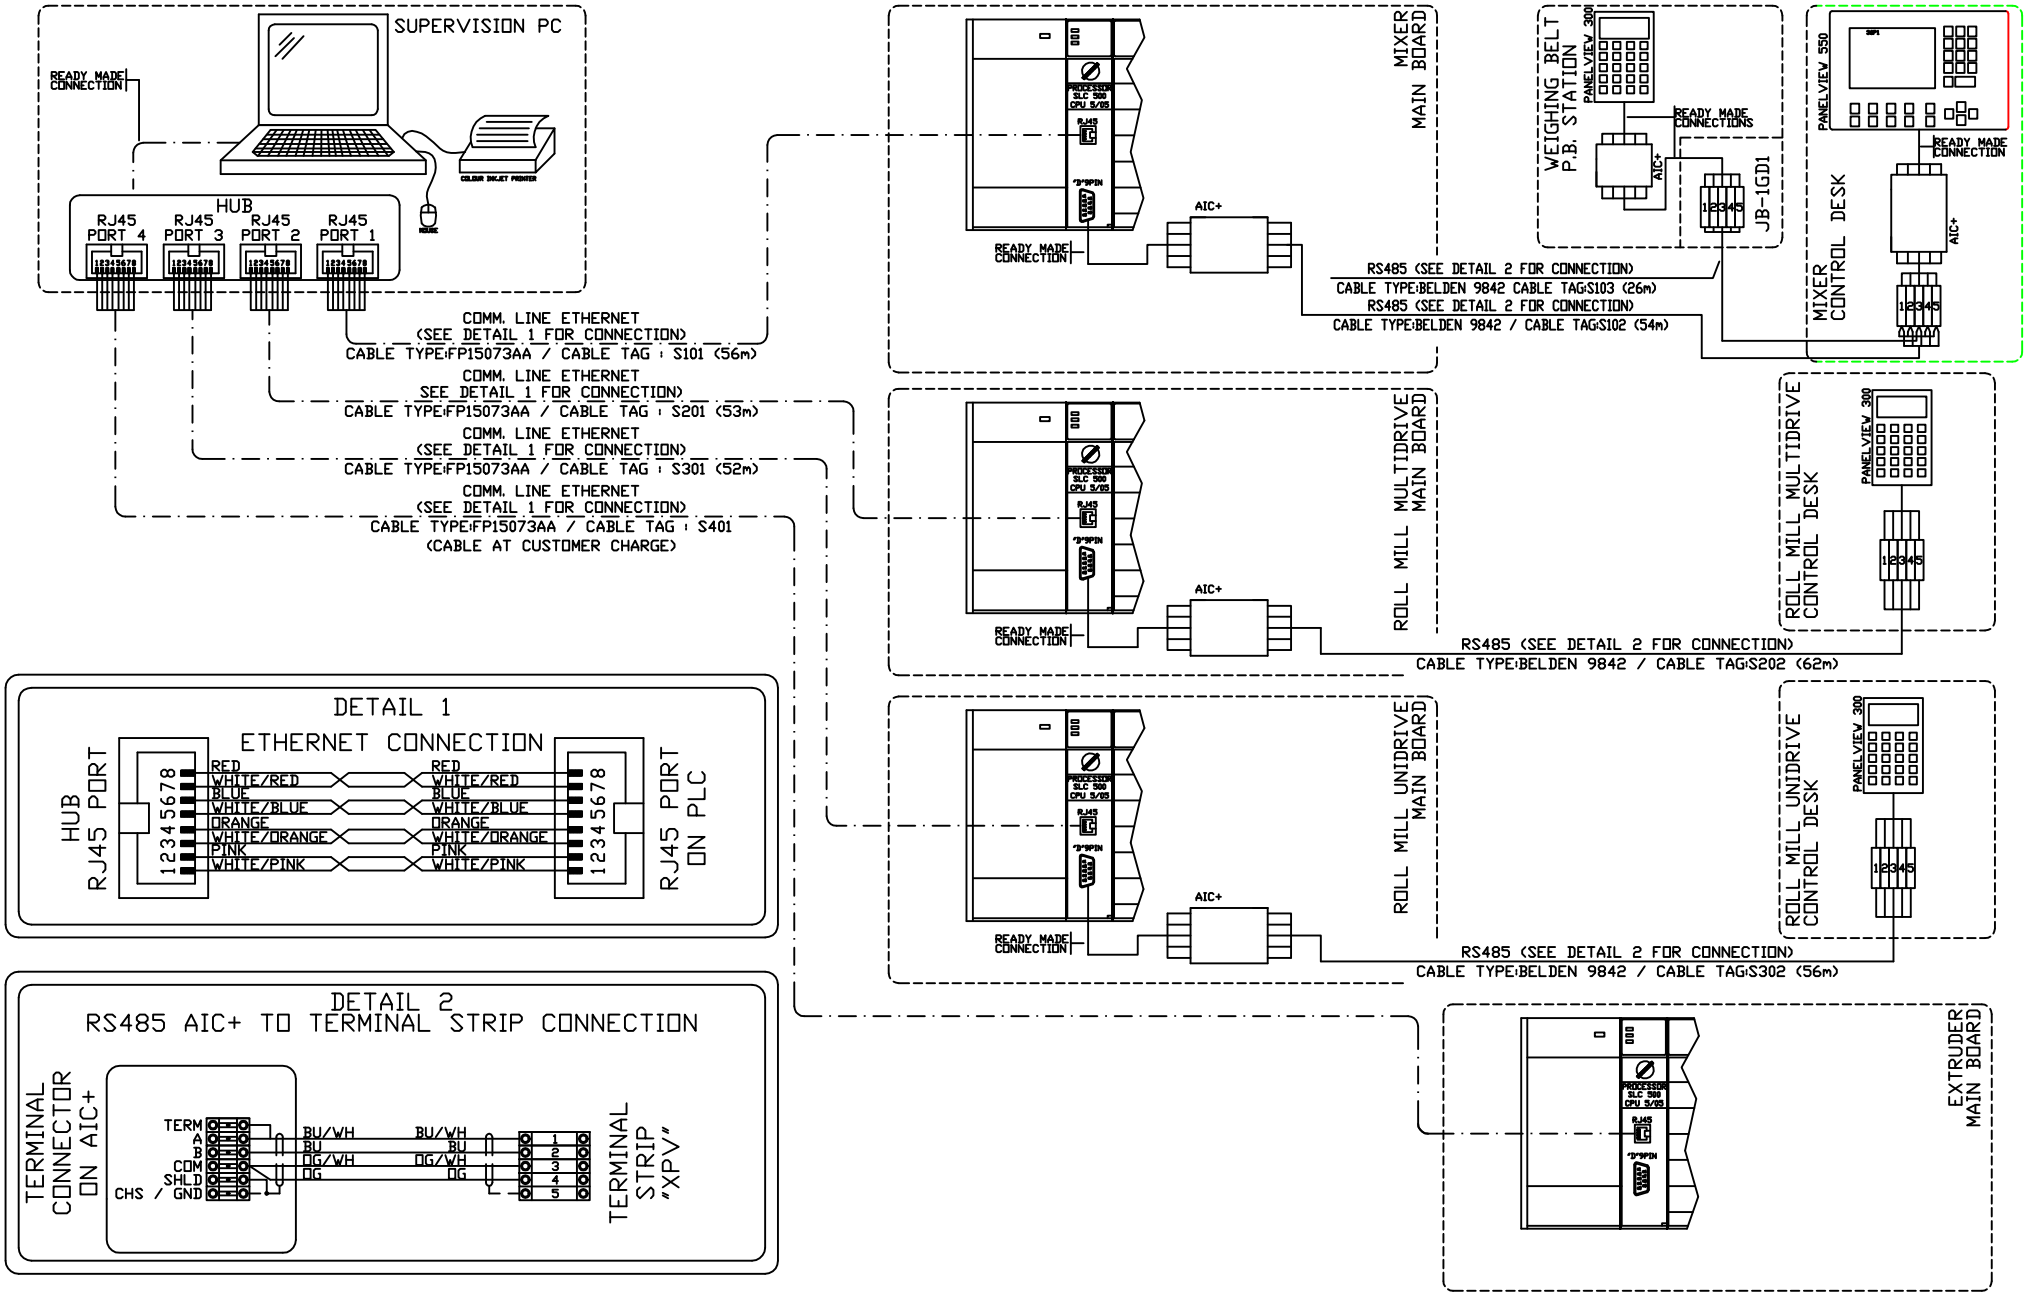

REV.	DATA DATE	DISEGNATO DA DRAW. BY	
0	08-10-'01	CIEMME	
1			
2			

Client: *
Site: *
Project: MIXING LINE
Type: SUPERVISING SYSTEM

TITOLO/TITLE: COMMUNICATION LINES CONNECTION DETAILS

FOGLIO SHEET: 2 DI OF ·

COMMESSA No. WORK ORDER No.: 512.022

FILE 4101-012.dwg

DISEGNO No. DRAWING No.: 4101/IS/00003/A4